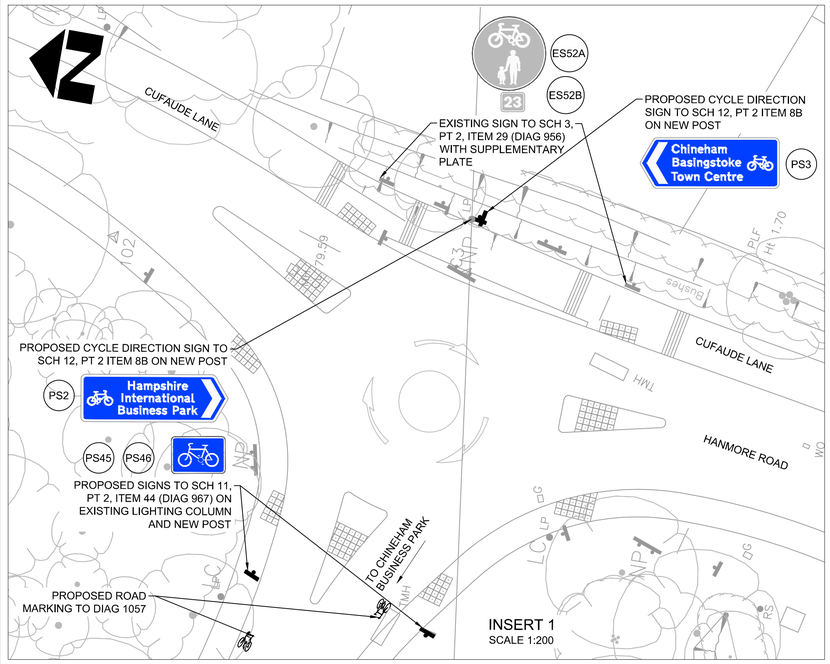

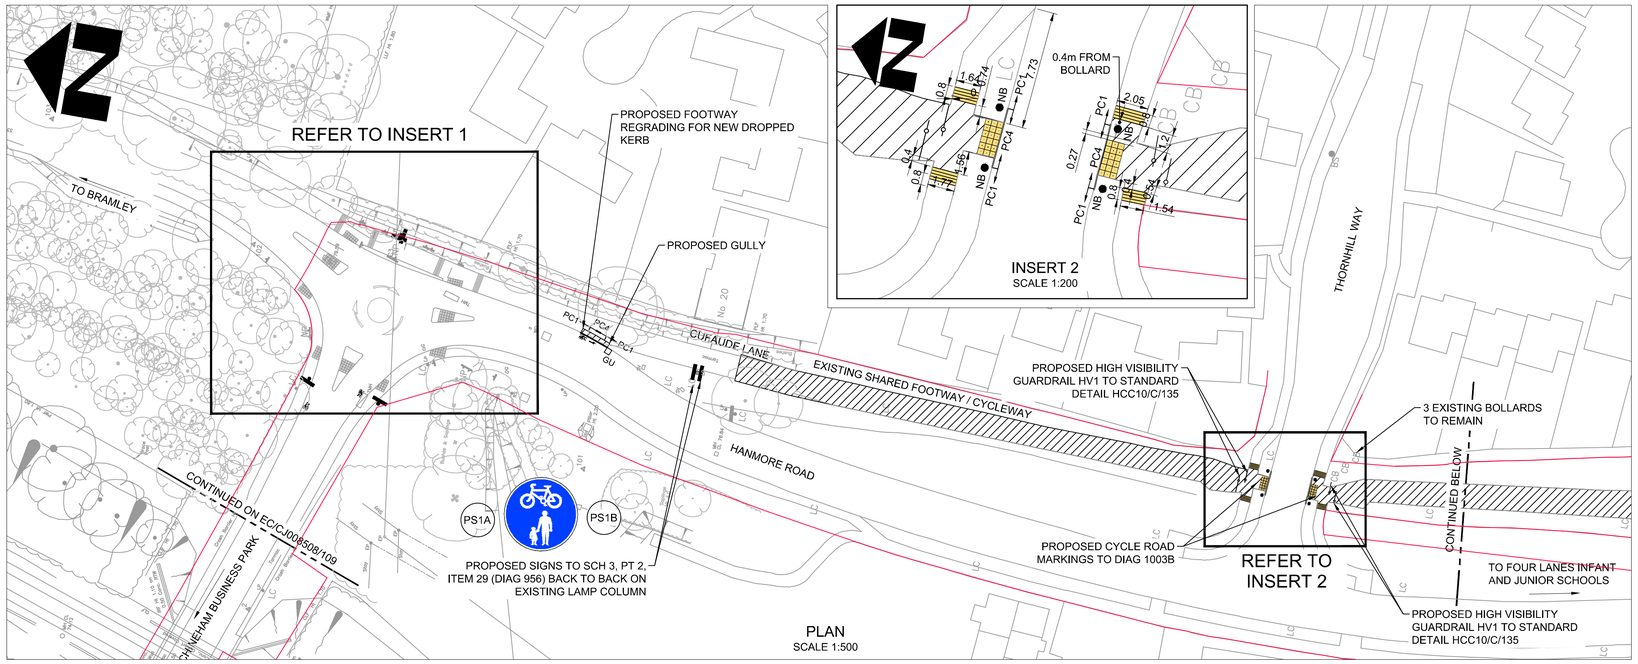

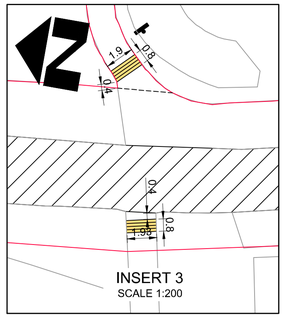

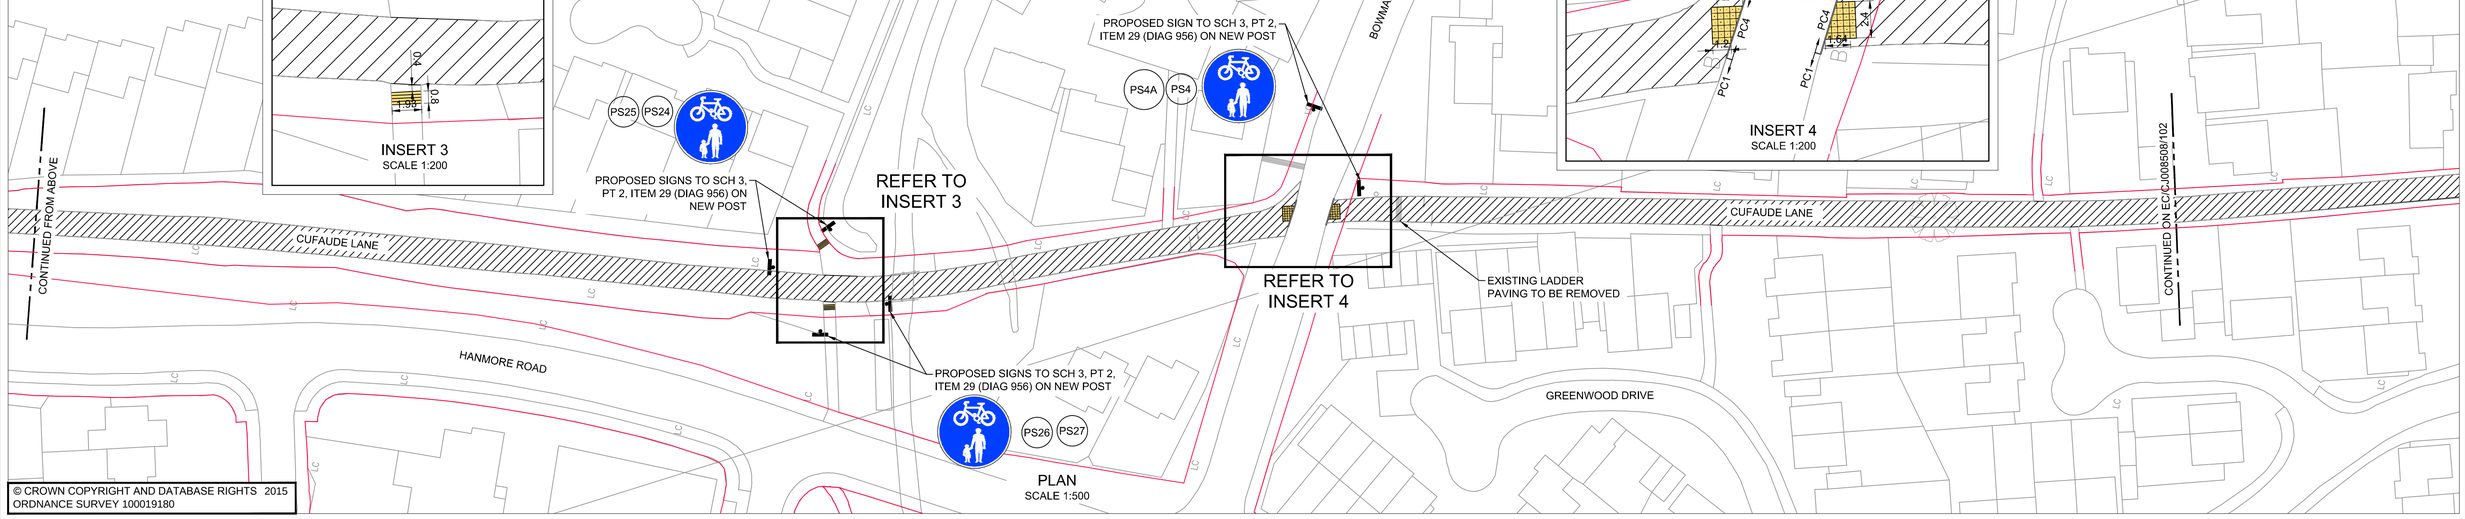

© CROWN COPYRIGHT AND DATABASE RIGHTS 2015
ORDNANCE SURVEY 100019180

NOTES

1. DO NOT SCALE FROM THIS DRAWING
2. ALL DIMENSIONS IN METRES UNLESS OTHERWISE STATED
3. FOR LOCATION PLAN REFER TO EC/CJ008508/001
4. WORKS TO BE CARRIED OUT IN ACCORDANCE WITH CHAPTER 8 OF THE TRAFFIC SIGNS MANUAL
5. ALL SIGNS TO BE SET BACK A MINIMUM OF 450mm FROM EDGE OF CARRIAGEWAY
6. SIGN MOUNTING HEIGHTS TO BE 2.1m ADJACENT TO FOOTWAYS AND 2.4m ADJACENT TO FOOTWAY/CYCLEWAYS
7. PROPOSED SIGN POST AND FOUNDATION DETAIL TO STANDARD DETAIL HCC10/C/140 TYPE A
8. TEMPORARY SIGN BOARDS TO BE TO STANDARD DETAIL HCC10/C/146 TYPE 2 AND HCC10/C/147
9. ALL EXISTING INSPECTION CHAMBER COVERS TO BE MASKED DURING SLURRY RESURFACING
10. LADDER PAVING TO BE LAID ON 25mm SAND & CEMENT MORTAR BEDDING WITH 200mm WET LEAN CONCRETE TO C8/10 TO CLAUSE 1030 BASE

KEY

- EXISTING SIGN LOCATION AND ORIENTATION
- EXISTING TACTILE PAVING
- EXISTING LADDER / HAZARD PAVING
- EXISTING PEDESTRIAN GUARD RAIL
- CB EXISTING CONCRETE BOLLARD
- PB EXISTING PLASTIC BOLLARD
- LC EXISTING LAMP COLUMN
- BT EXISTING BT COVER
- WP EXISTING WOODEN POSTS
- PROPOSED SIGN LOCATION AND ORIENTATION
- PROPOSED FOOTWAY SURFACE COURSE INLAY ONLY TO TYPE 1A FOOTWAY SURFACE COURSE REFER TO STANDARD DETAIL HCC10/C/045A
- PROPOSED SLURRY RESURFACING 6mm THICK (SEE NOTE 9)
- NB PROPOSED NEOPOLITAN BOLLARD TO STANDARD DETAIL HCC10/C/130
- PROPOSED TACTILE BLISTER PAVING TO STANDARD DETAIL HCC10/C/065
- PROPOSED LADDER PAVING (SEE NOTE 10)
- PROPOSED PEDESTRIAN GUARD RAIL TO HCC10/C/135
- PC1 PC4 PC1 PROPOSED TYPE PC4 PRECAST CONCRETE KERB WITH PC4 TO PC1 TRANSITIONS REFER TO STANDARD DETAIL HCC10/C/010
- HIGHWAY BOUNDARY
- PROPOSED FOOTWAY TYPE 1A TO STANDARD DETAIL HCC10/C/045A

PARTS OF THIS DRAWING SHOULD BE IN COLOUR.
IF THIS NOTE IS NOT RED, FOR COLOUR COPIES
PLEASE CONTACT - konstantinos.drousiotis@hants.gov.uk

REV	AMENDMENTS	DATE	CAD	CHKD	APPD
A	ISSUED FOR TENDER PURPOSES	19.07.2016	CLT	AS	CM

CLIENT
HAMPSHIRE COUNTY COUNCIL
ECONOMY, TRANSPORT AND ENVIRONMENT DEPARTMENT
STRATEGIC TRANSPORT

CONSULTANT
Hampshire County Council Engineering Consultancy
STUART JARVIS BSc DipTP FCIHT MRTPI: DIRECTOR OF ECONOMY, TRANSPORT & ENVIRONMENT

DESIGNER	CAD	CHECKED	APPROVED
KD	SCL	AS AS	CM CM

SCHEME
CHINEHAM TO BASINGSTOKE TOWN CENTRE CYCLE ACCESSIBILITY IMPROVEMENTS
JOB No. CJ008508.01

DRAWING TITLE
GENERAL ARRANGEMENT
CROCKFORD LANE TO A33
HCC CAD PLOT: 04/8/2017 10:25:46

SCALE @ A1	DATE	SHEET NUMBER	DRAWING NUMBER	REV
AS SHOWN	13.07.2015	1 OF 8	EC/CJ008508/101	A

HCC CAD FILE: K:\Engl\Roads\Schemes\CJ008508.01 Chineham to Basingstoke Cycleway improvements\AutoCAD\General\EC_CJ008508_101_108 GA.dwg